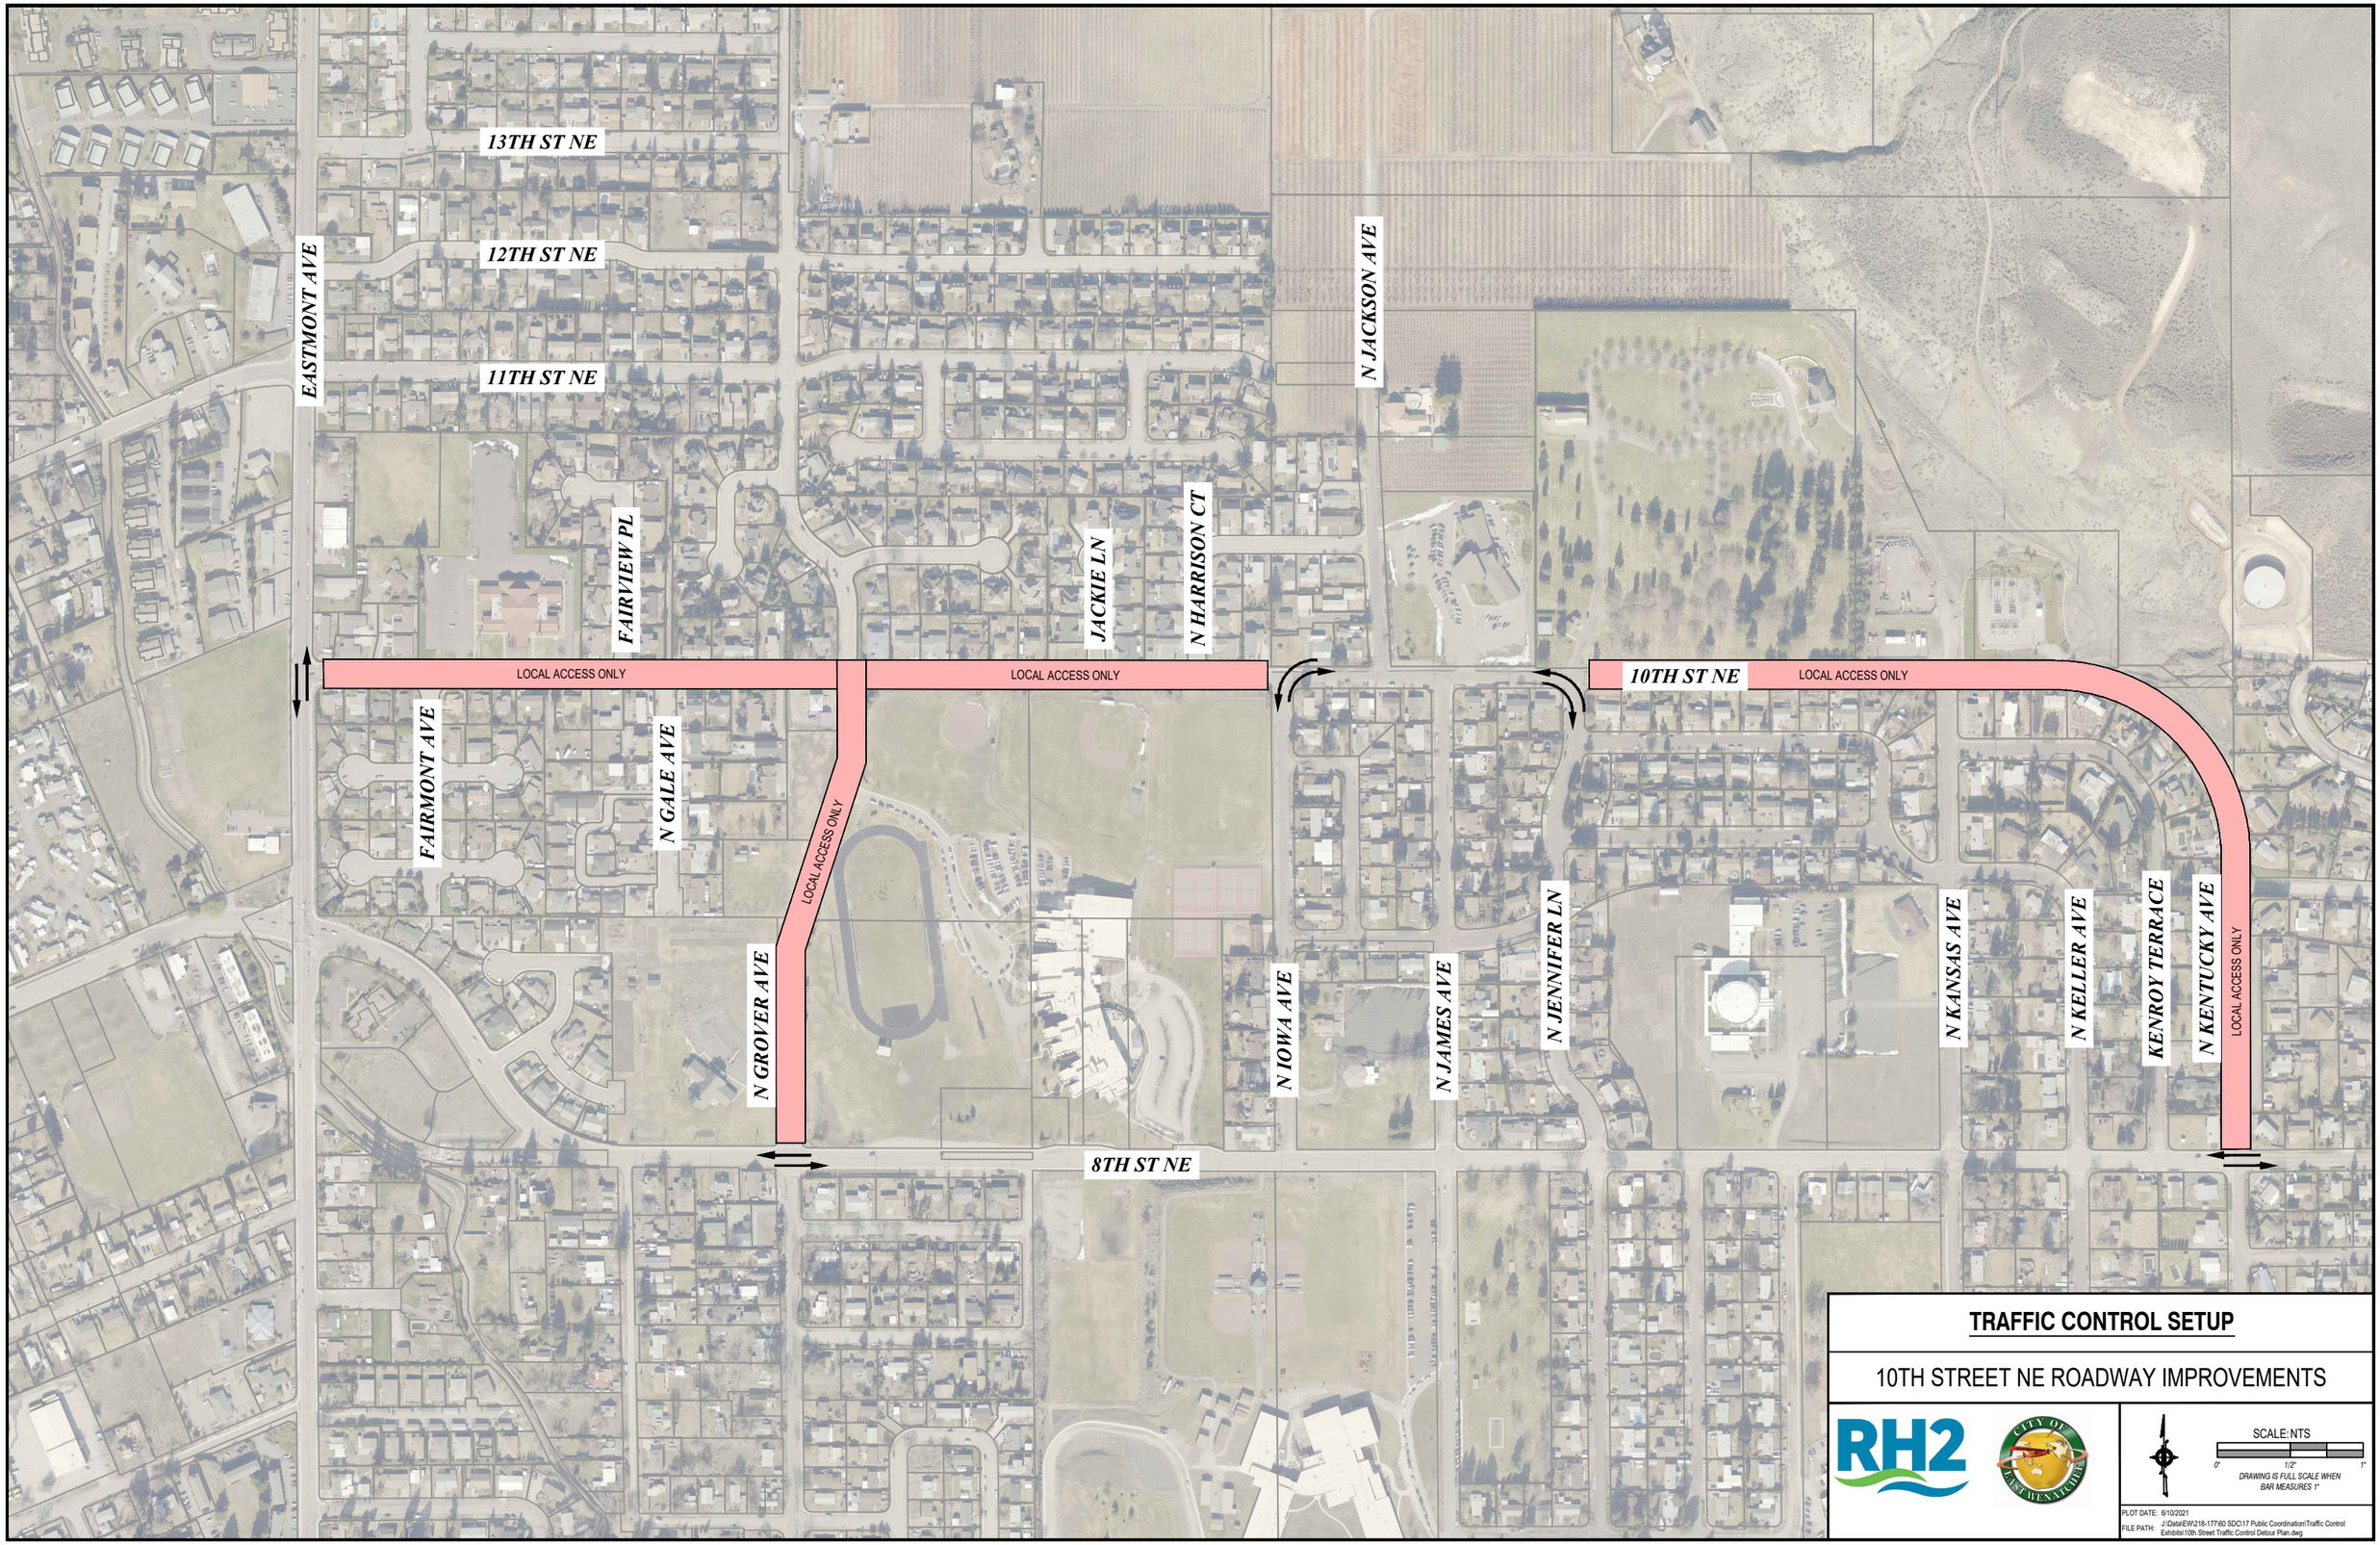
13TH ST NE
12TH ST NE
11TH ST NE
EASTMONT AVE
FAIRVIEW PL
JACKIE LN
N HARRISON CT
N JACKSON AVE
LOCAL ACCESS ONLY
LOCAL ACCESS ONLY
10TH ST NE
LOCAL ACCESS ONLY
FAIRMONT AVE
N GALE AVE
LOCAL ACCESS ONLY
N GROVER AVE
N IOWA AVE
N JAMES AVE
N JENNIFER LN
N KANSAS AVE
N KELLER AVE
KENROY TERRACE
N KENTUCKY AVE
LOCAL ACCESS ONLY
8TH ST NE
TRAFFIC CONTROL SETUP
10TH STREET NE ROADWAY IMPROVEMENTS
RH2
CITY OF WENATCHEE
SCALE: NTS
0" 1/2" 1"
DRAWING IS FULL SCALE WHEN BAR MEASURES 1"
PLOT DATE: 6/10/2021
FILE PATH: J:\Data\EW\218-177\60 SDC\17 Public Coordination\Traffic Control Exhibits\10th Street Traffic Control Detour Plan.dwg