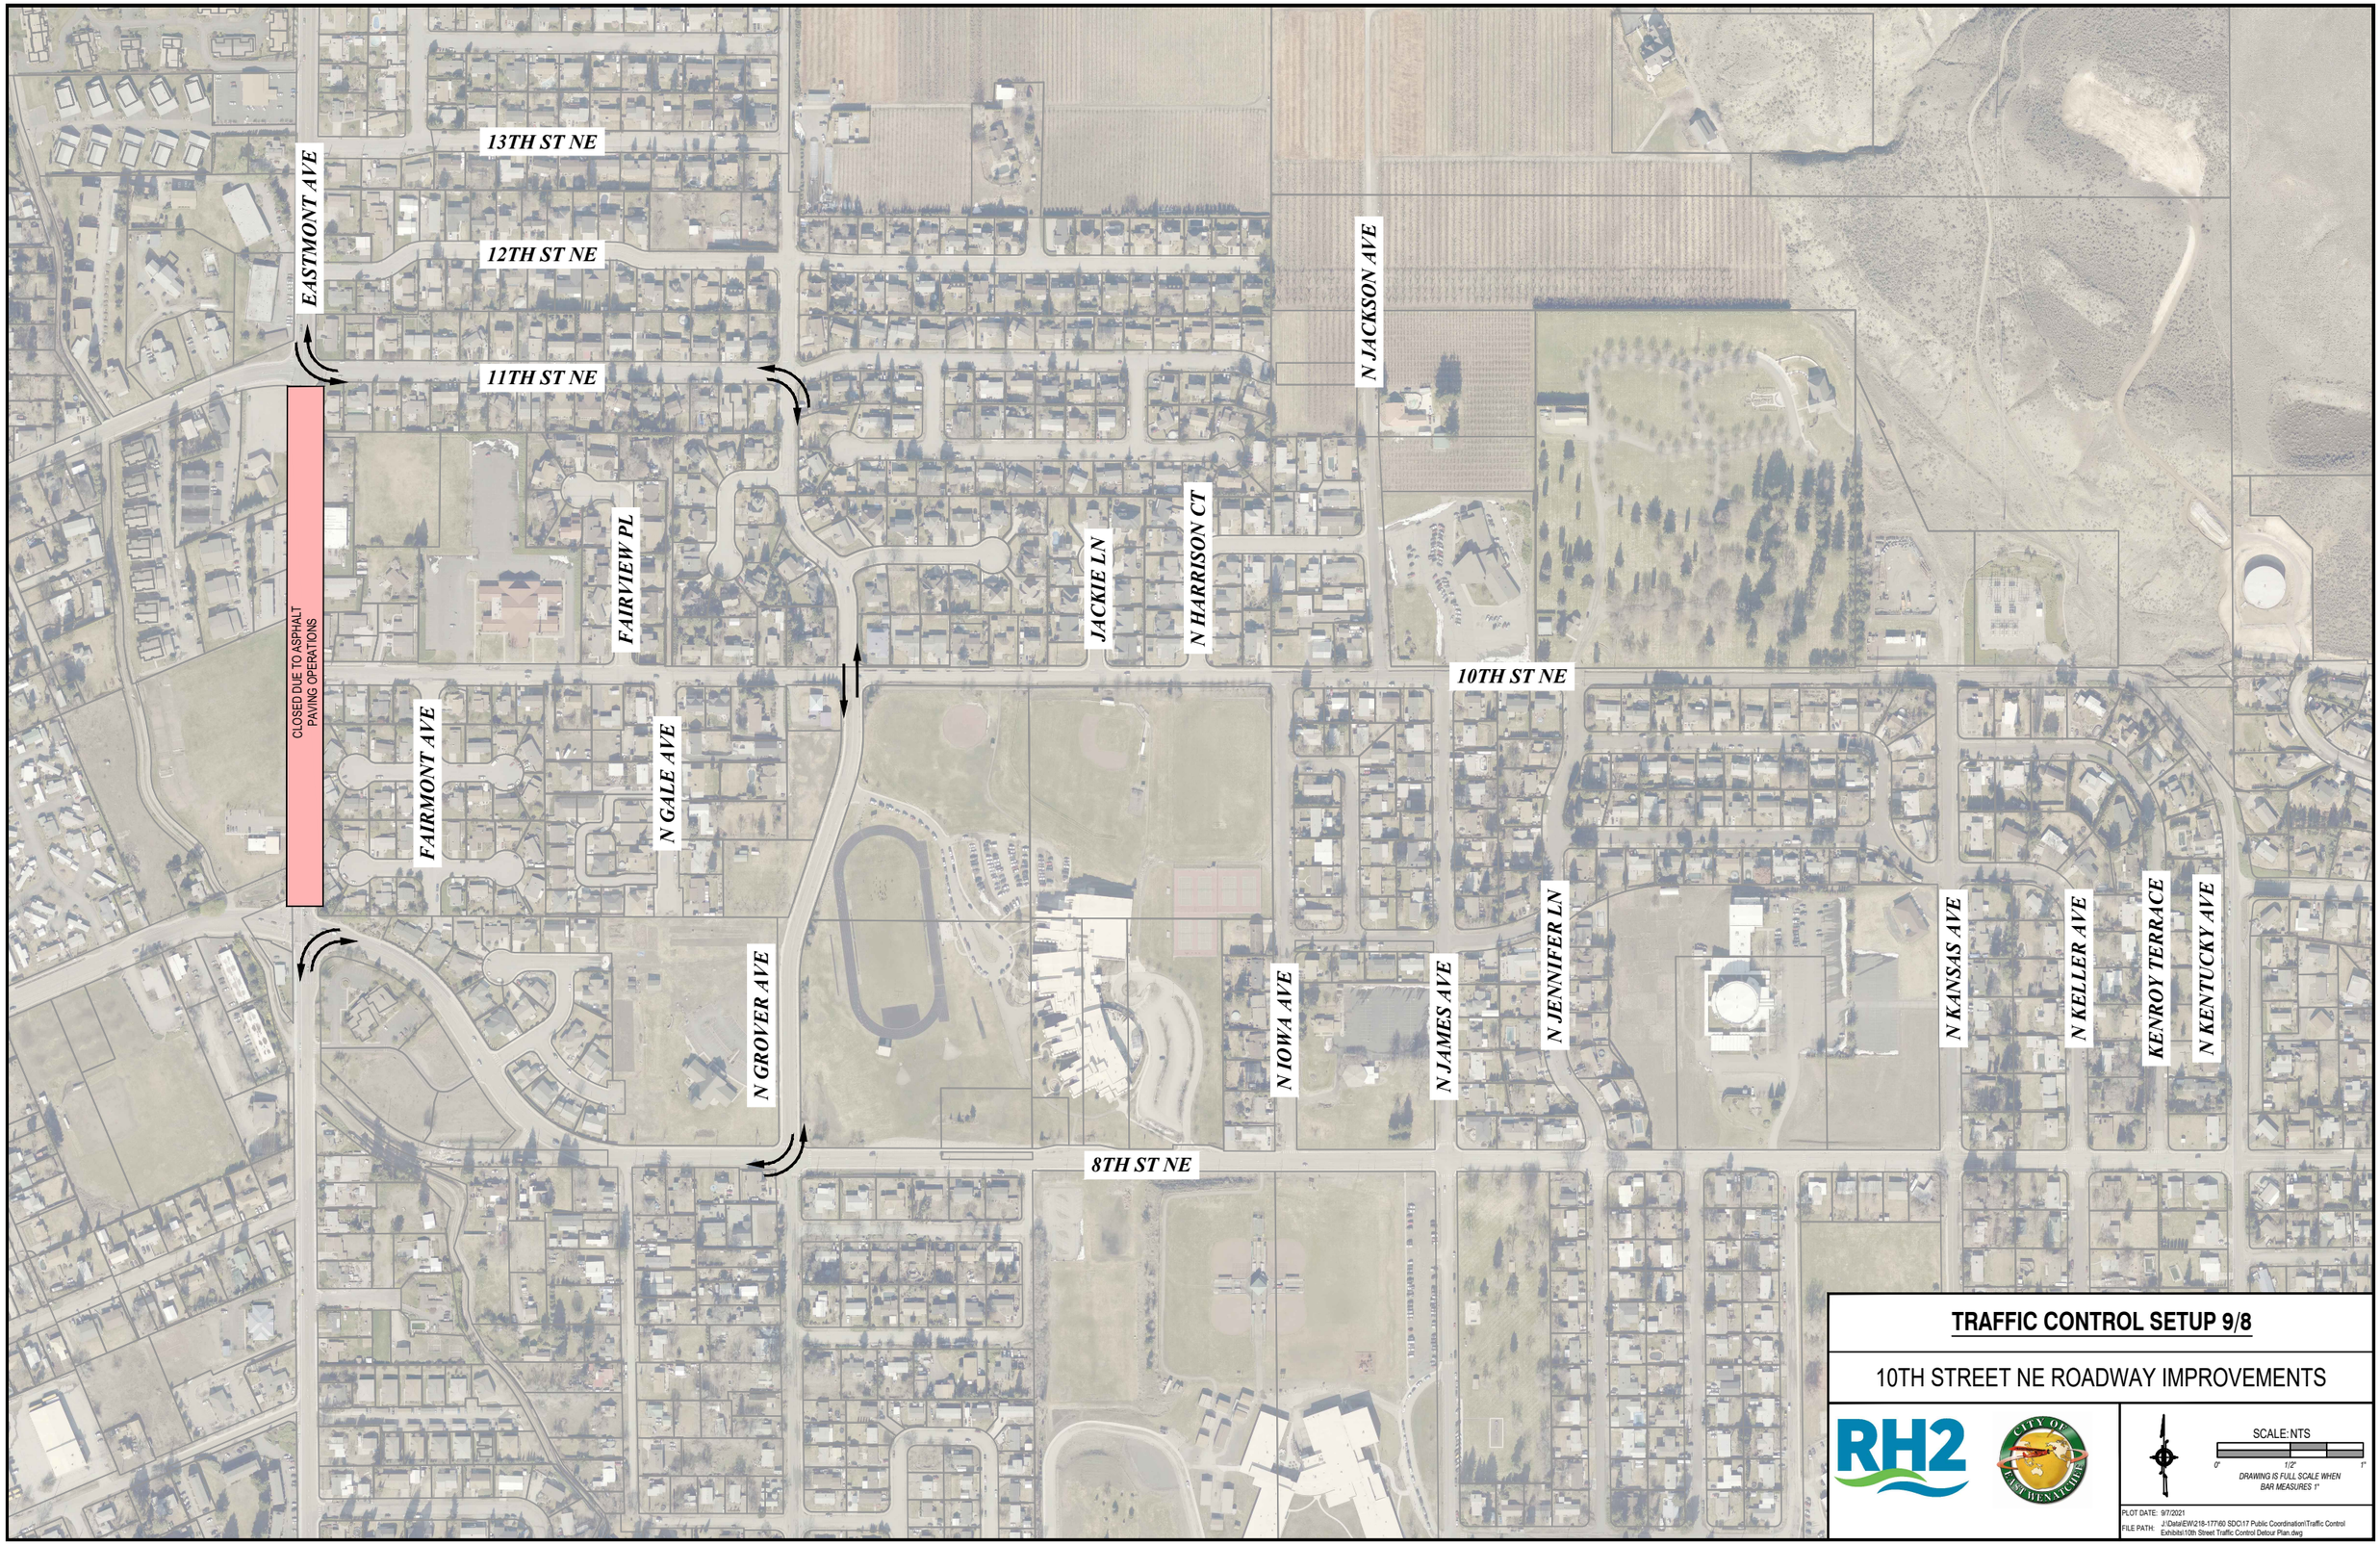

TRAFFIC CONTROL SETUP 9/8

10TH STREET NE ROADWAY IMPROVEMENTS

RH2

CITY OF EAST WENATCHEE

SCALE: NTS

0" 1/2" 1"

DRAWING IS FULL SCALE WHEN BAR MEASURES 1"

PLOT DATE: 9/7/2021

FILE PATH: J:\Data\EW\218-177\60 SDC\17 Public Coordination\Traffic Control Exhibits\10th Street Traffic Control Detour Plan.dwg